Sketch showing the construction of RCC Drain at 11th Cross of muthyalamma in ward no-17

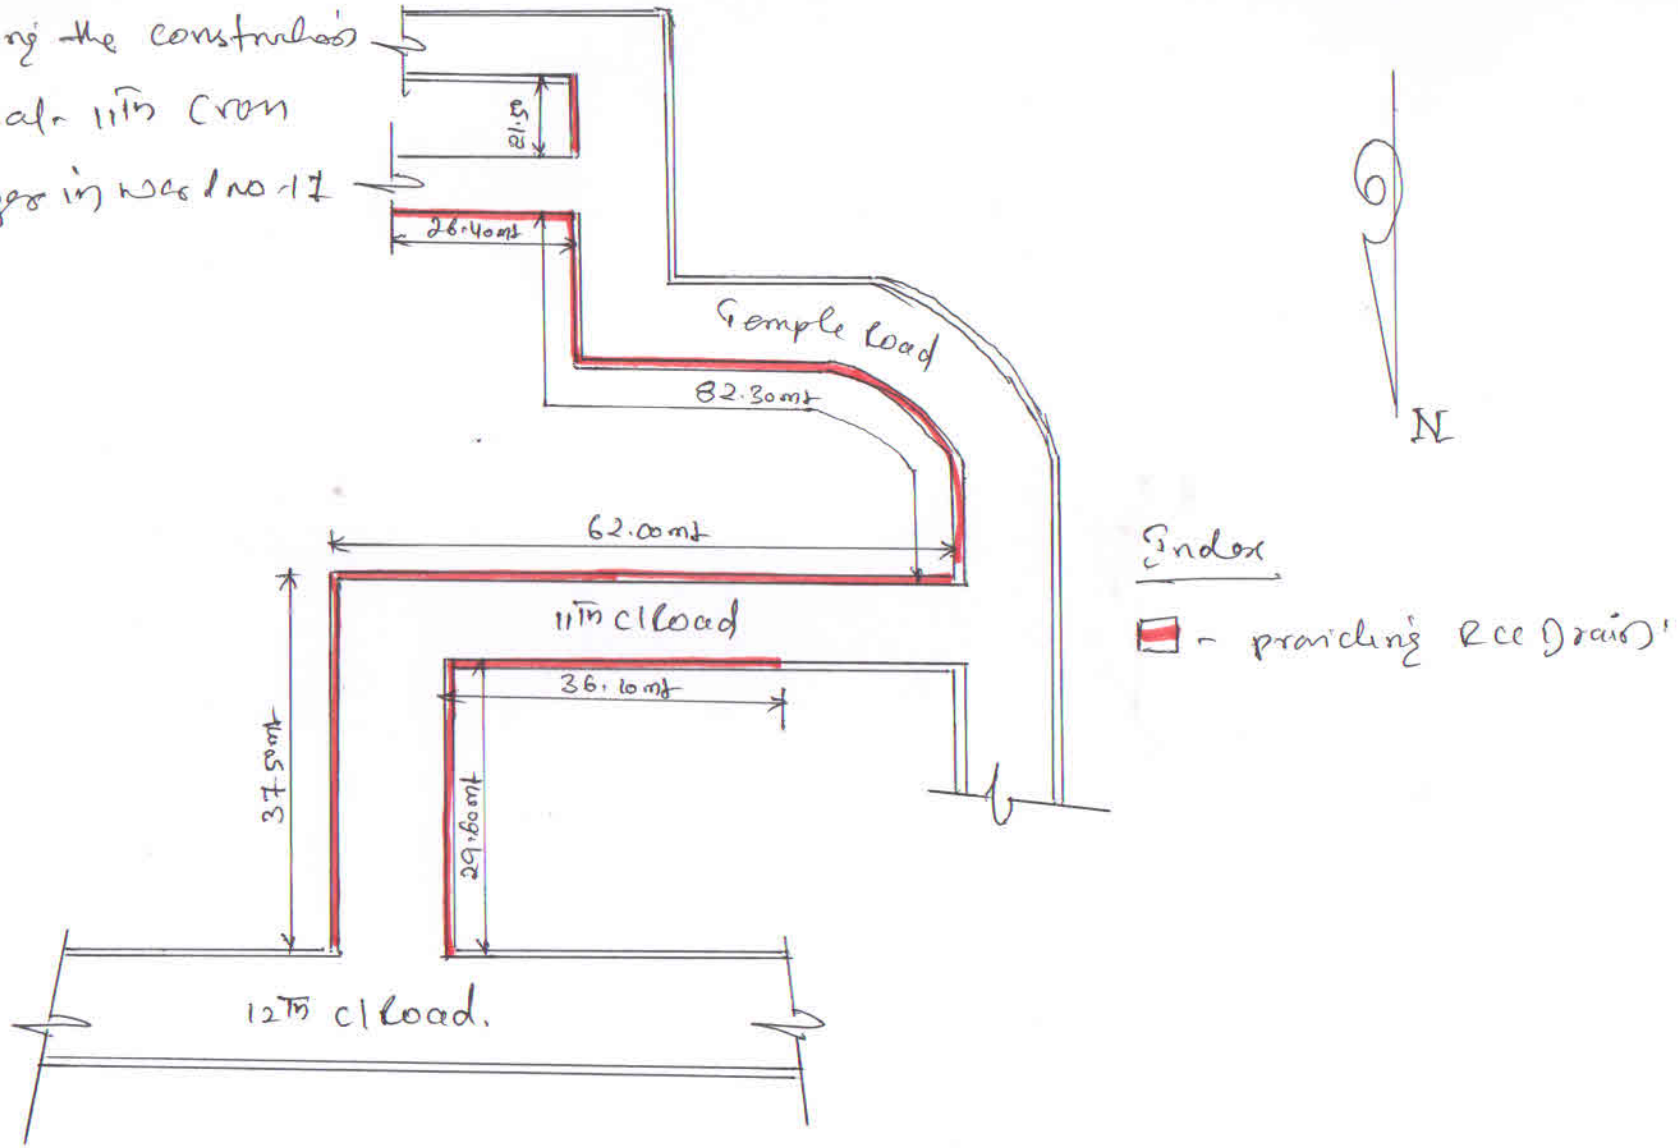

Asst Engineer
Ward no - 17

Asst Executive Engineer
Yelahanka Sub-Divn.
B.B.M.P